1
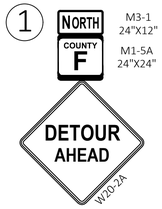

M3-1 24"X12"
M1-5A 24"X24"

2
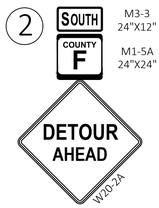

M3-3 24"X12"
M1-5A 24"X24"

3

M4-8 24"X12"
M3-1 24"X12"
M1-5A 24"X24"
M5-1L 21"X21"

4
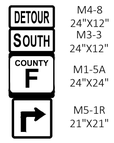

M4-8 24"X12"
M3-3 24"X12"
M1-5A 24"X24"
M5-1R 21"X21"

5
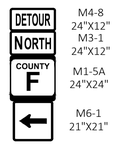

M4-8 24"X12"
M3-1 24"X12"
M1-5A 24"X24"
M6-1 21"X21"

6
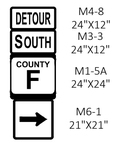

M4-8 24"X12"
M3-3 24"X12"
M1-5A 24"X24"
M6-1 21"X21"

7
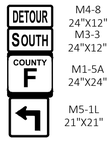

M4-8 24"X12"
M3-3 24"X12"
M1-5A 24"X24"
M5-1L 21"X21"

8
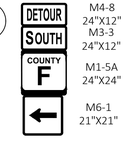

M4-8 24"X12"
M3-3 24"X12"
M1-5A 24"X24"
M6-1 21"X21"

9
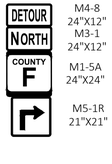

M4-8 24"X12"
M3-1 24"X12"
M1-5A 24"X24"
M5-1R 21"X21"

10
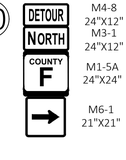

M4-8 24"X12"
M3-1 24"X12"
M1-5A 24"X24"
M6-1 21"X21"

11

R11-4 60"X30"

12

R11-2 48"X30"

13
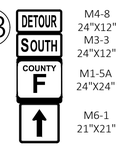

M4-8 24"X12"
M3-3 24"X12"
M1-5A 24"X24"
M6-1 21"X21"

14
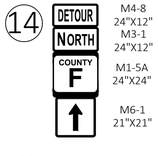

M4-8 24"X12"
M3-1 24"X12"
M1-5A 24"X24"
M6-1 21"X21"

15
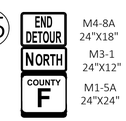

M4-8A 24"X18"
M3-1 24"X12"
M1-5A 24"X24"

16
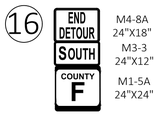

M4-8A 24"X18"
M3-3 24"X12"
M1-5A 24"X24"

17

M1-5A 24"X24"

18

M1-5A 24"X24"

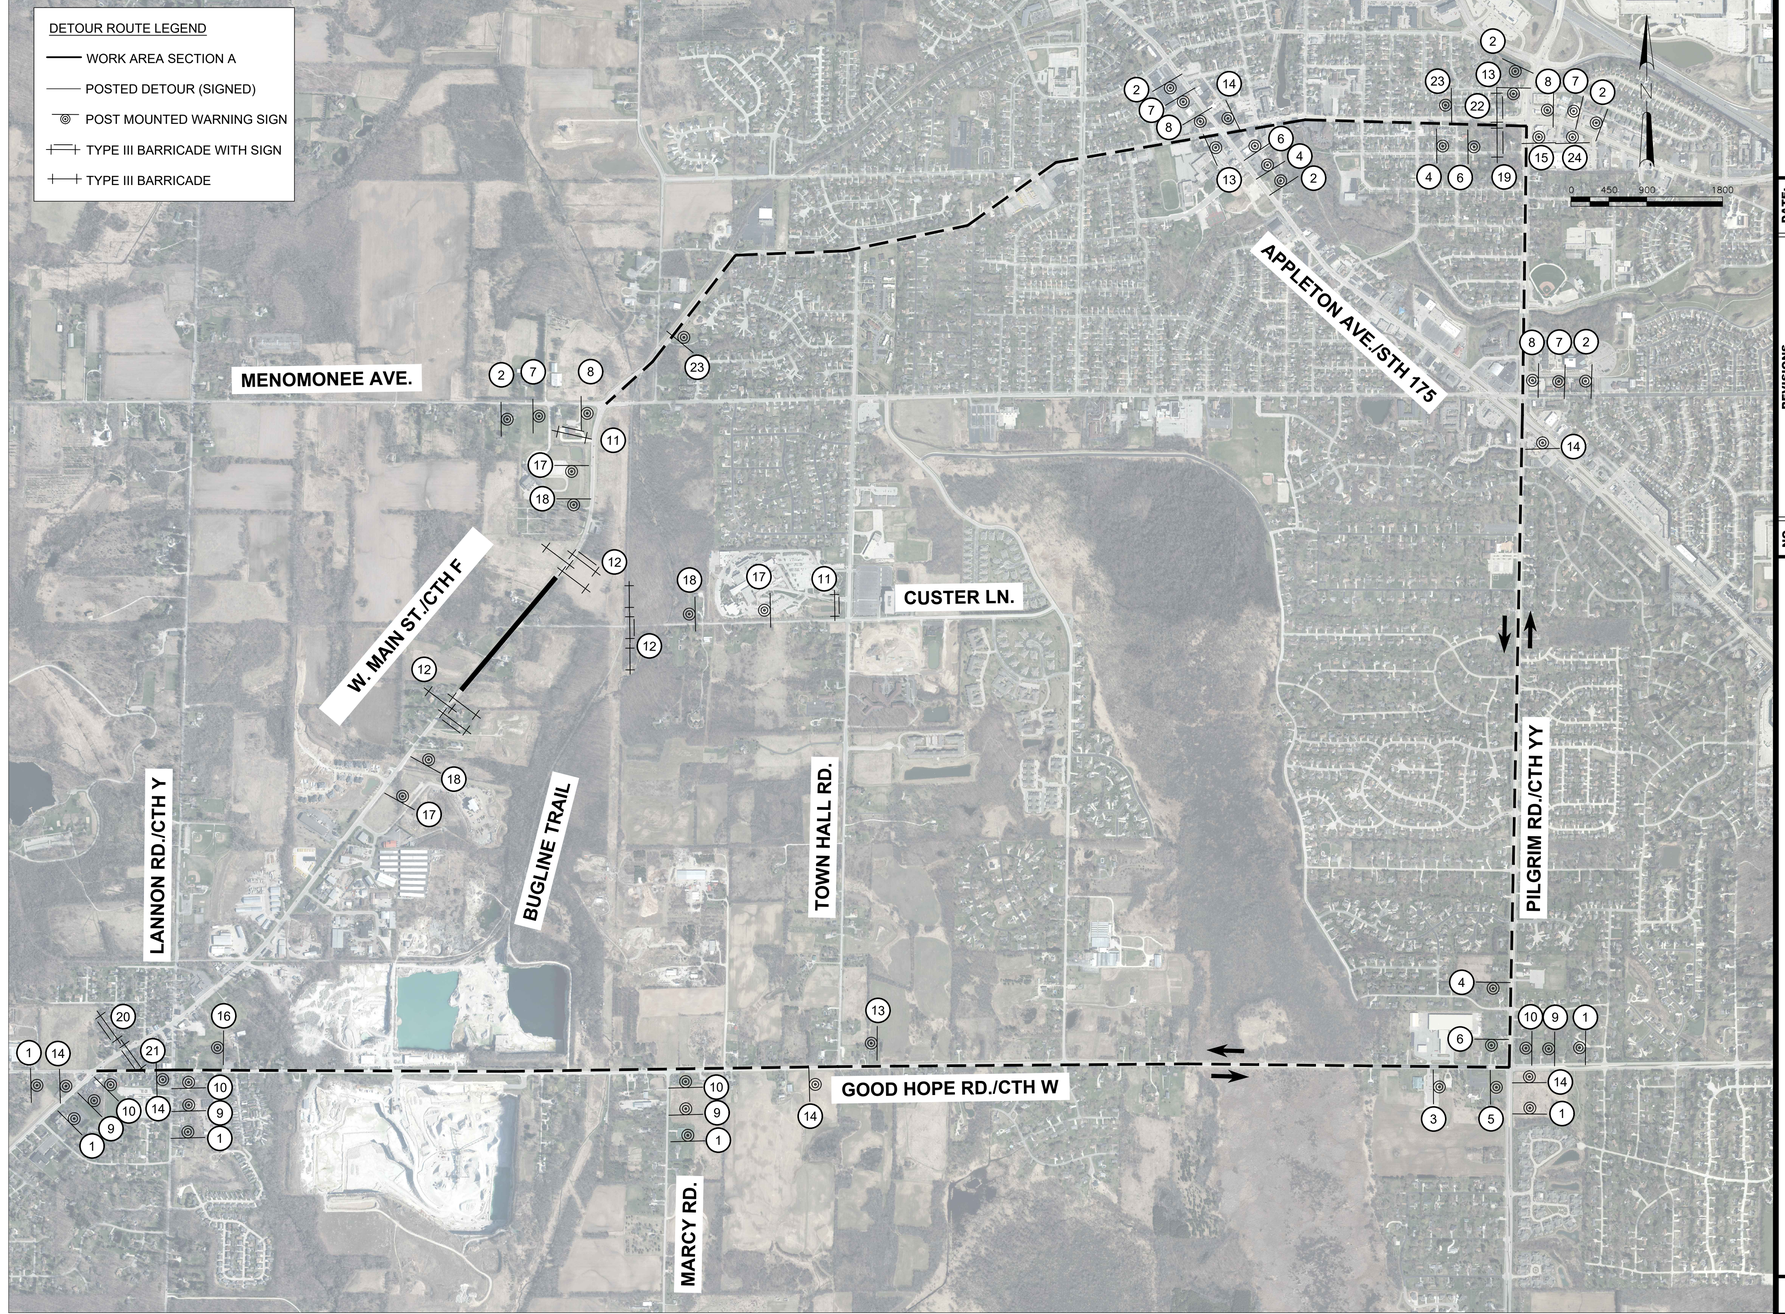

19

R11-3 60"X30"

20
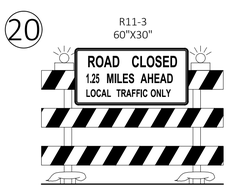

R11-3 60"X30"

21
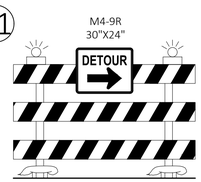

M4-9R 30"X24"

22
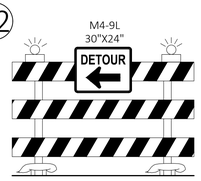

M4-9L 30"X24"

23

R12-1 24"X30"
R5-2 24"X24"

24
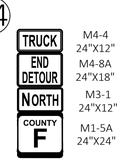

M4-4 24"X12"
M4-8A 24"X18"
M3-1 24"X12"
M1-5A 24"X24"

TRAFFIC CONTROL NOTES

1. DETOUR SIGNAGE SHALL BE TAKEN DOWN OR COVERED UP WHEN CONSTRUCTION ACTIVITIES DO NOT IMPACT CTH F ROAD RIGHT-OF-WAY.
2. FOLLOW WISDOT DETOUR STANDARDS.
3. VARIABLE MESSAGE BOARDS SHALL BE POSTED AT EACH END OF THE WORK ZONE INDICATING DATES AND LENGTH OF CLOSURE 7 DAYS PRIOR TO CLOSURE.
4. ALL EXISTING SIGNS CONFLICTING WITH THE DETOUR SHALL BE COVERED DURING THE DETOUR. SIGNS THAT PERTAIN TO WEIGHT LIMITS SHALL NOT BE COVERED UP.

DATE:
REVISIONS
NO.

W. MAIN STREET/CTH F DETOUR PLAN

CUSTER LANE RECONSTRUCTION
VILLAGE OF LANNON
WAUKESHA COUNTY, WI

JOB NO.
3500.028

PROJECT MGR.
NLW

STRAND ASSOCIATES®

SHEET
20

File: S:\MIL\3500--3599\3500\028\Drawings\CAD\Civil 3d\SheetsPlan\Detour.dwg Time: Sep 21, 2022 - 1:39pm